SIGN FRAME TYPICAL 4'X 8' DOUBLE FACE SIGN
Sets on top of and welds to your existing pole

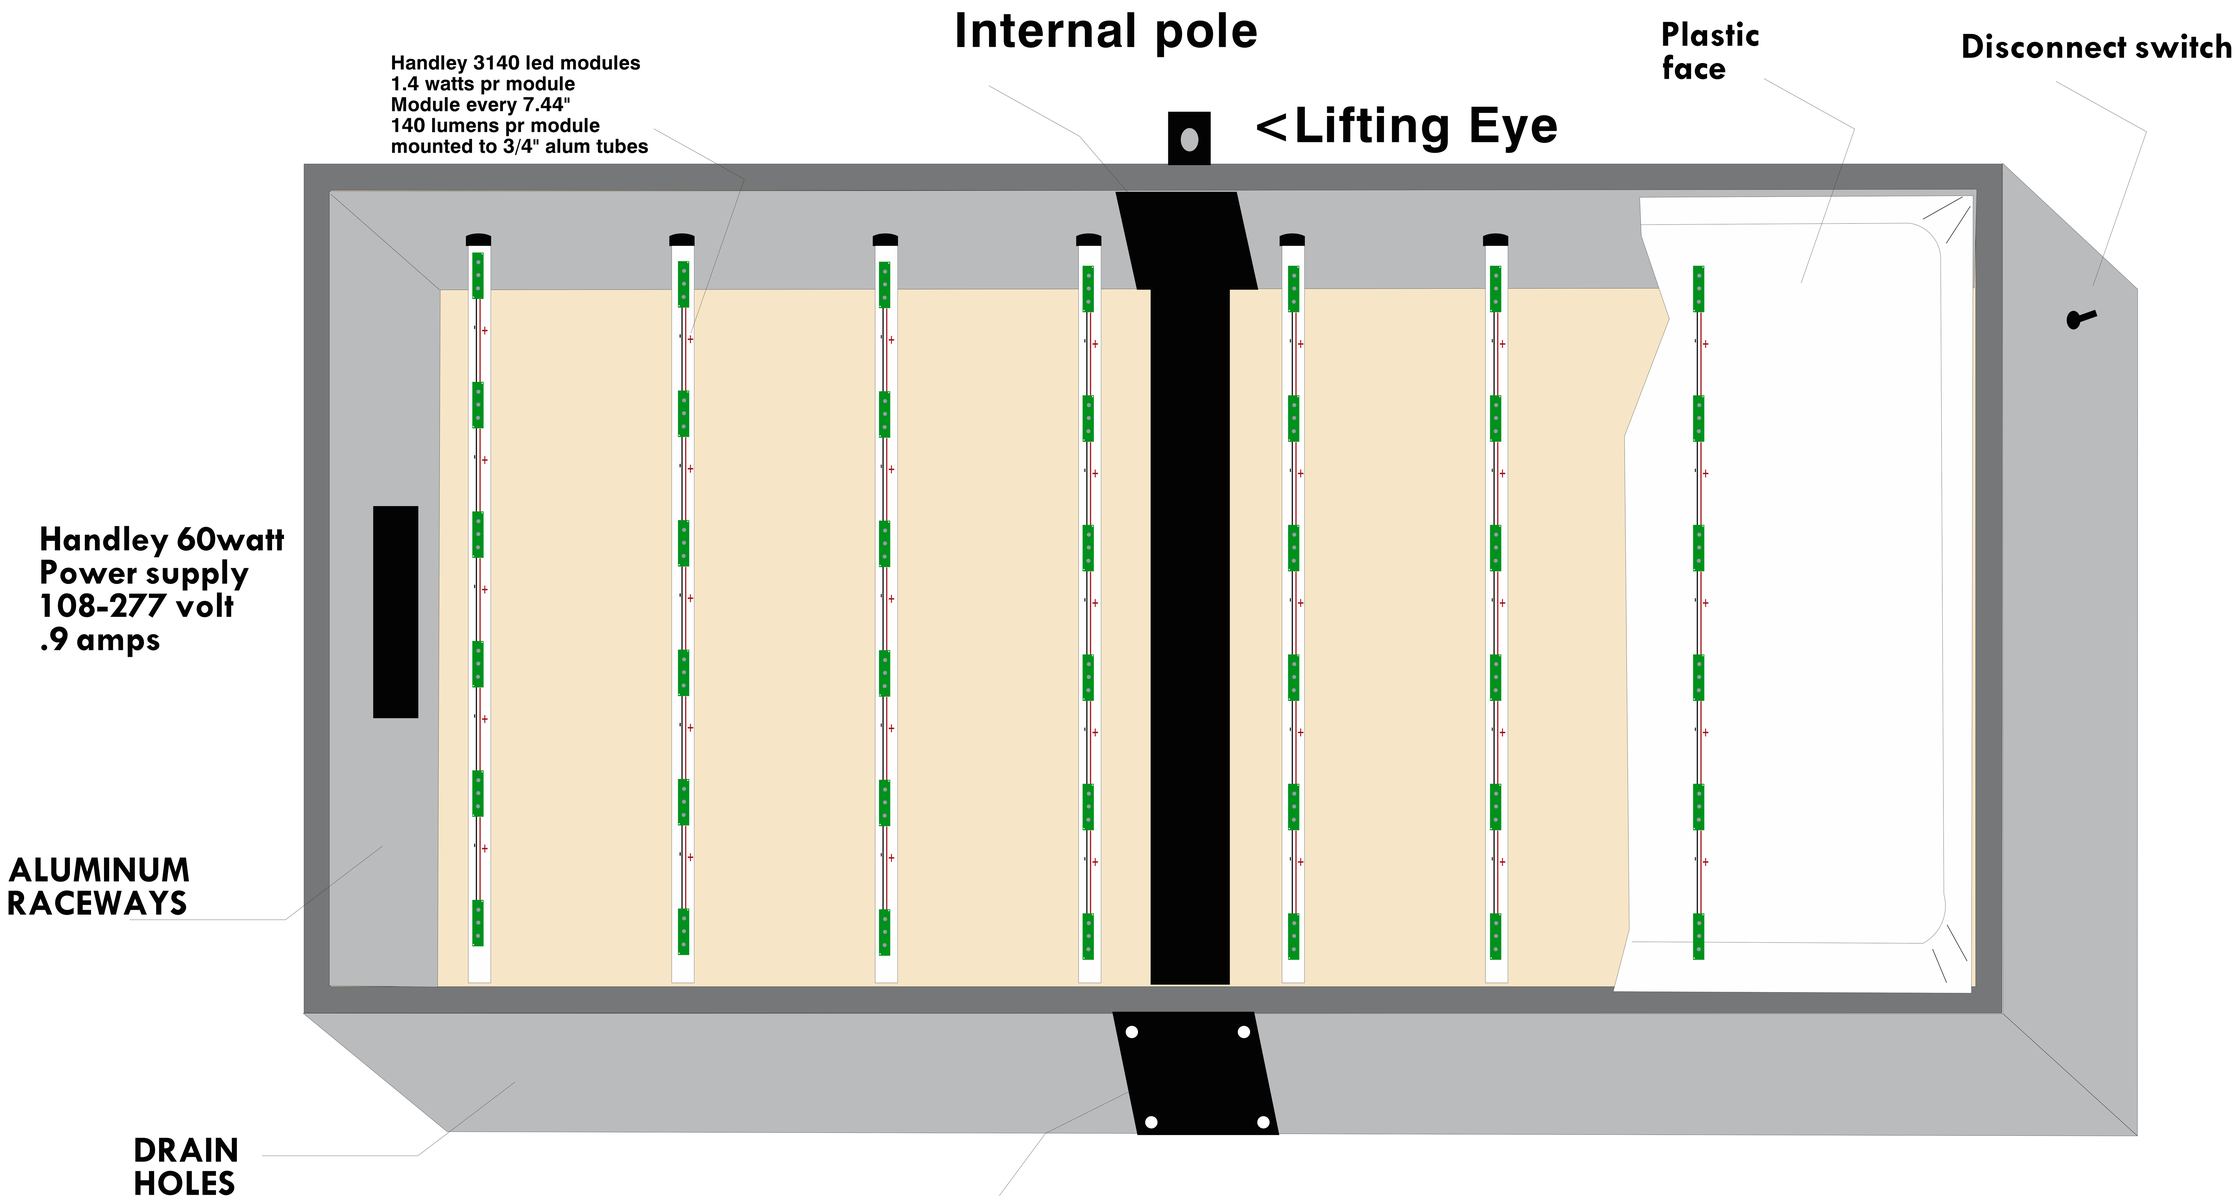

External plate on bottom of sign for you to weld to your existing pole, 4 to 6 bolts that attach external plate to internal plate that is welded to internal support pole

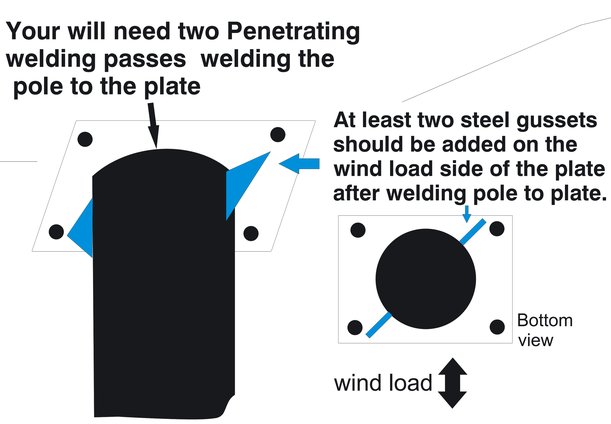

The body of the sign frame would be a 10" depth 6063 aluminum extrusion, welded corners. Exterior of frame painted with Matthews Acrylic Polyurethane vandal resistant paint. All lighting is led

Internal pole size and bolt sizes determined by size of sign and size of your pole. Larger signs may have more internal supports

File sign frame wiring typical

pdf File sign frame typical 4'x 8' sets on a pole